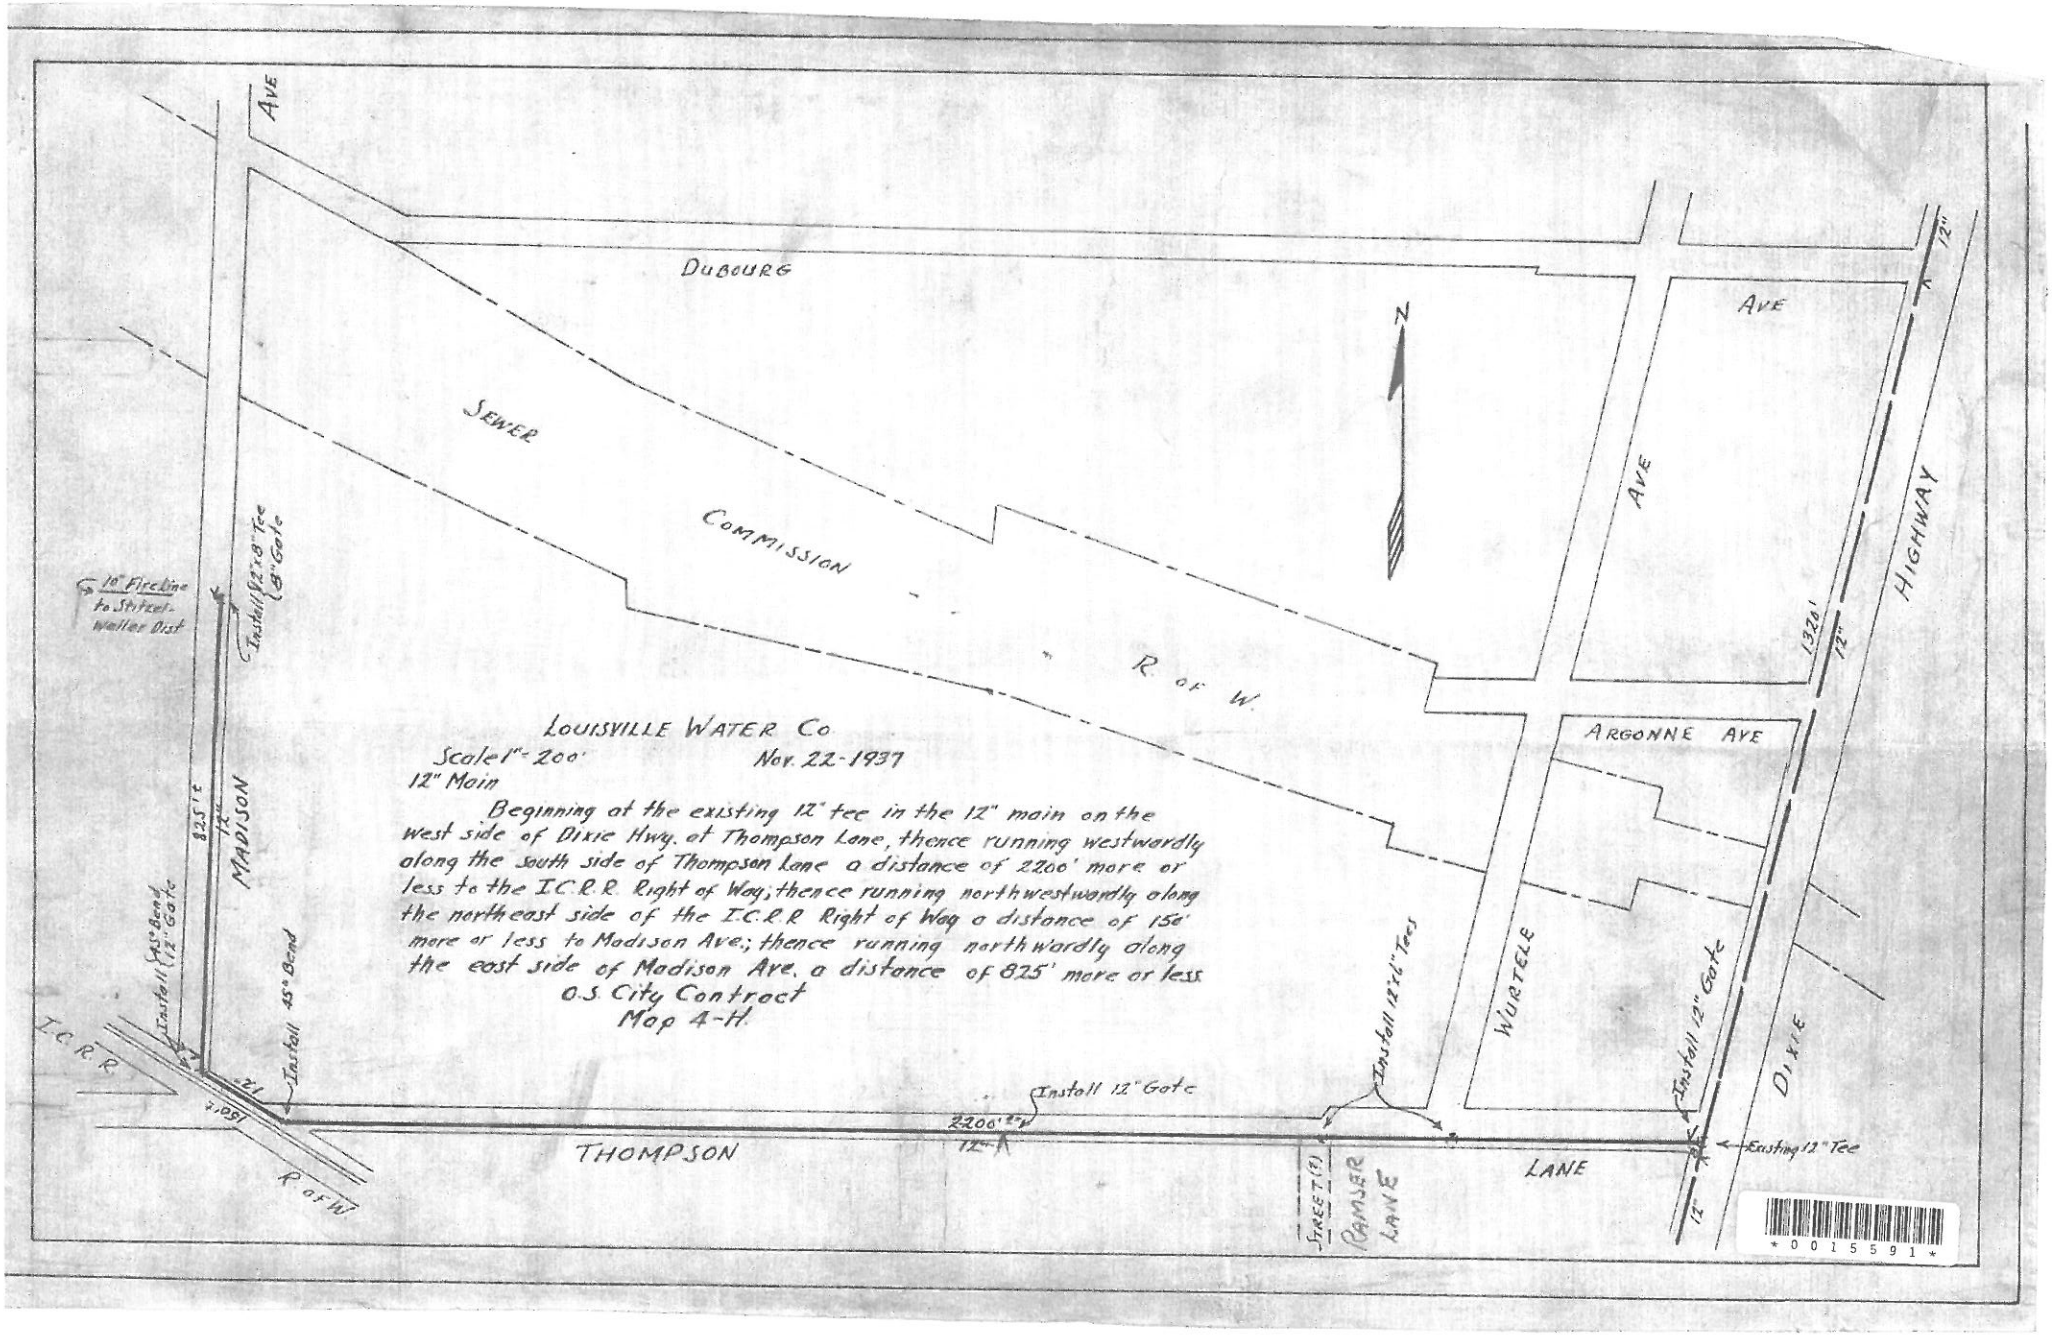
AVE
DUBOURG
SEWER
COMMISSION
R of W
N
AVE
AVE
12"
HIGHWAY
1320'
12"
10" Fireline to Shively-Walker Dist
Install 12"x8" Tee & 8" Gate
ARGONNE AVE
LOUISVILLE WATER Co
Scale 1"-200'
Nov. 22-1937
12" Main
Beginning at the existing 12" tee in the 12" main on the west side of Dixie Hwy. at Thompson Lane, thence running westwardly along the south side of Thompson Lane a distance of 2200' more or less to the I.C.R.R. Right of Way; thence running northwestwardly along the northeast side of the I.C.R.R Right of Way a distance of 150' more or less to Madison Ave.; thence running northwardly along the east side of Madison Ave. a distance of 825' more or less.
O.S. City Contract
Map 4-H
825'±
12"
MADISON
Install 45° Bend
Install 45° Bend 12" Gate
I.C.R.R
221
1,051'
Install 12" Gate
2200'±
12"
THOMPSON
R of W
Install 12"x6" Tees
WURTELE
Install 12" Gate
DIXIE
Existing 12" Tee
STREET (T)
RAMSER LANE
LANE
12"

0015591